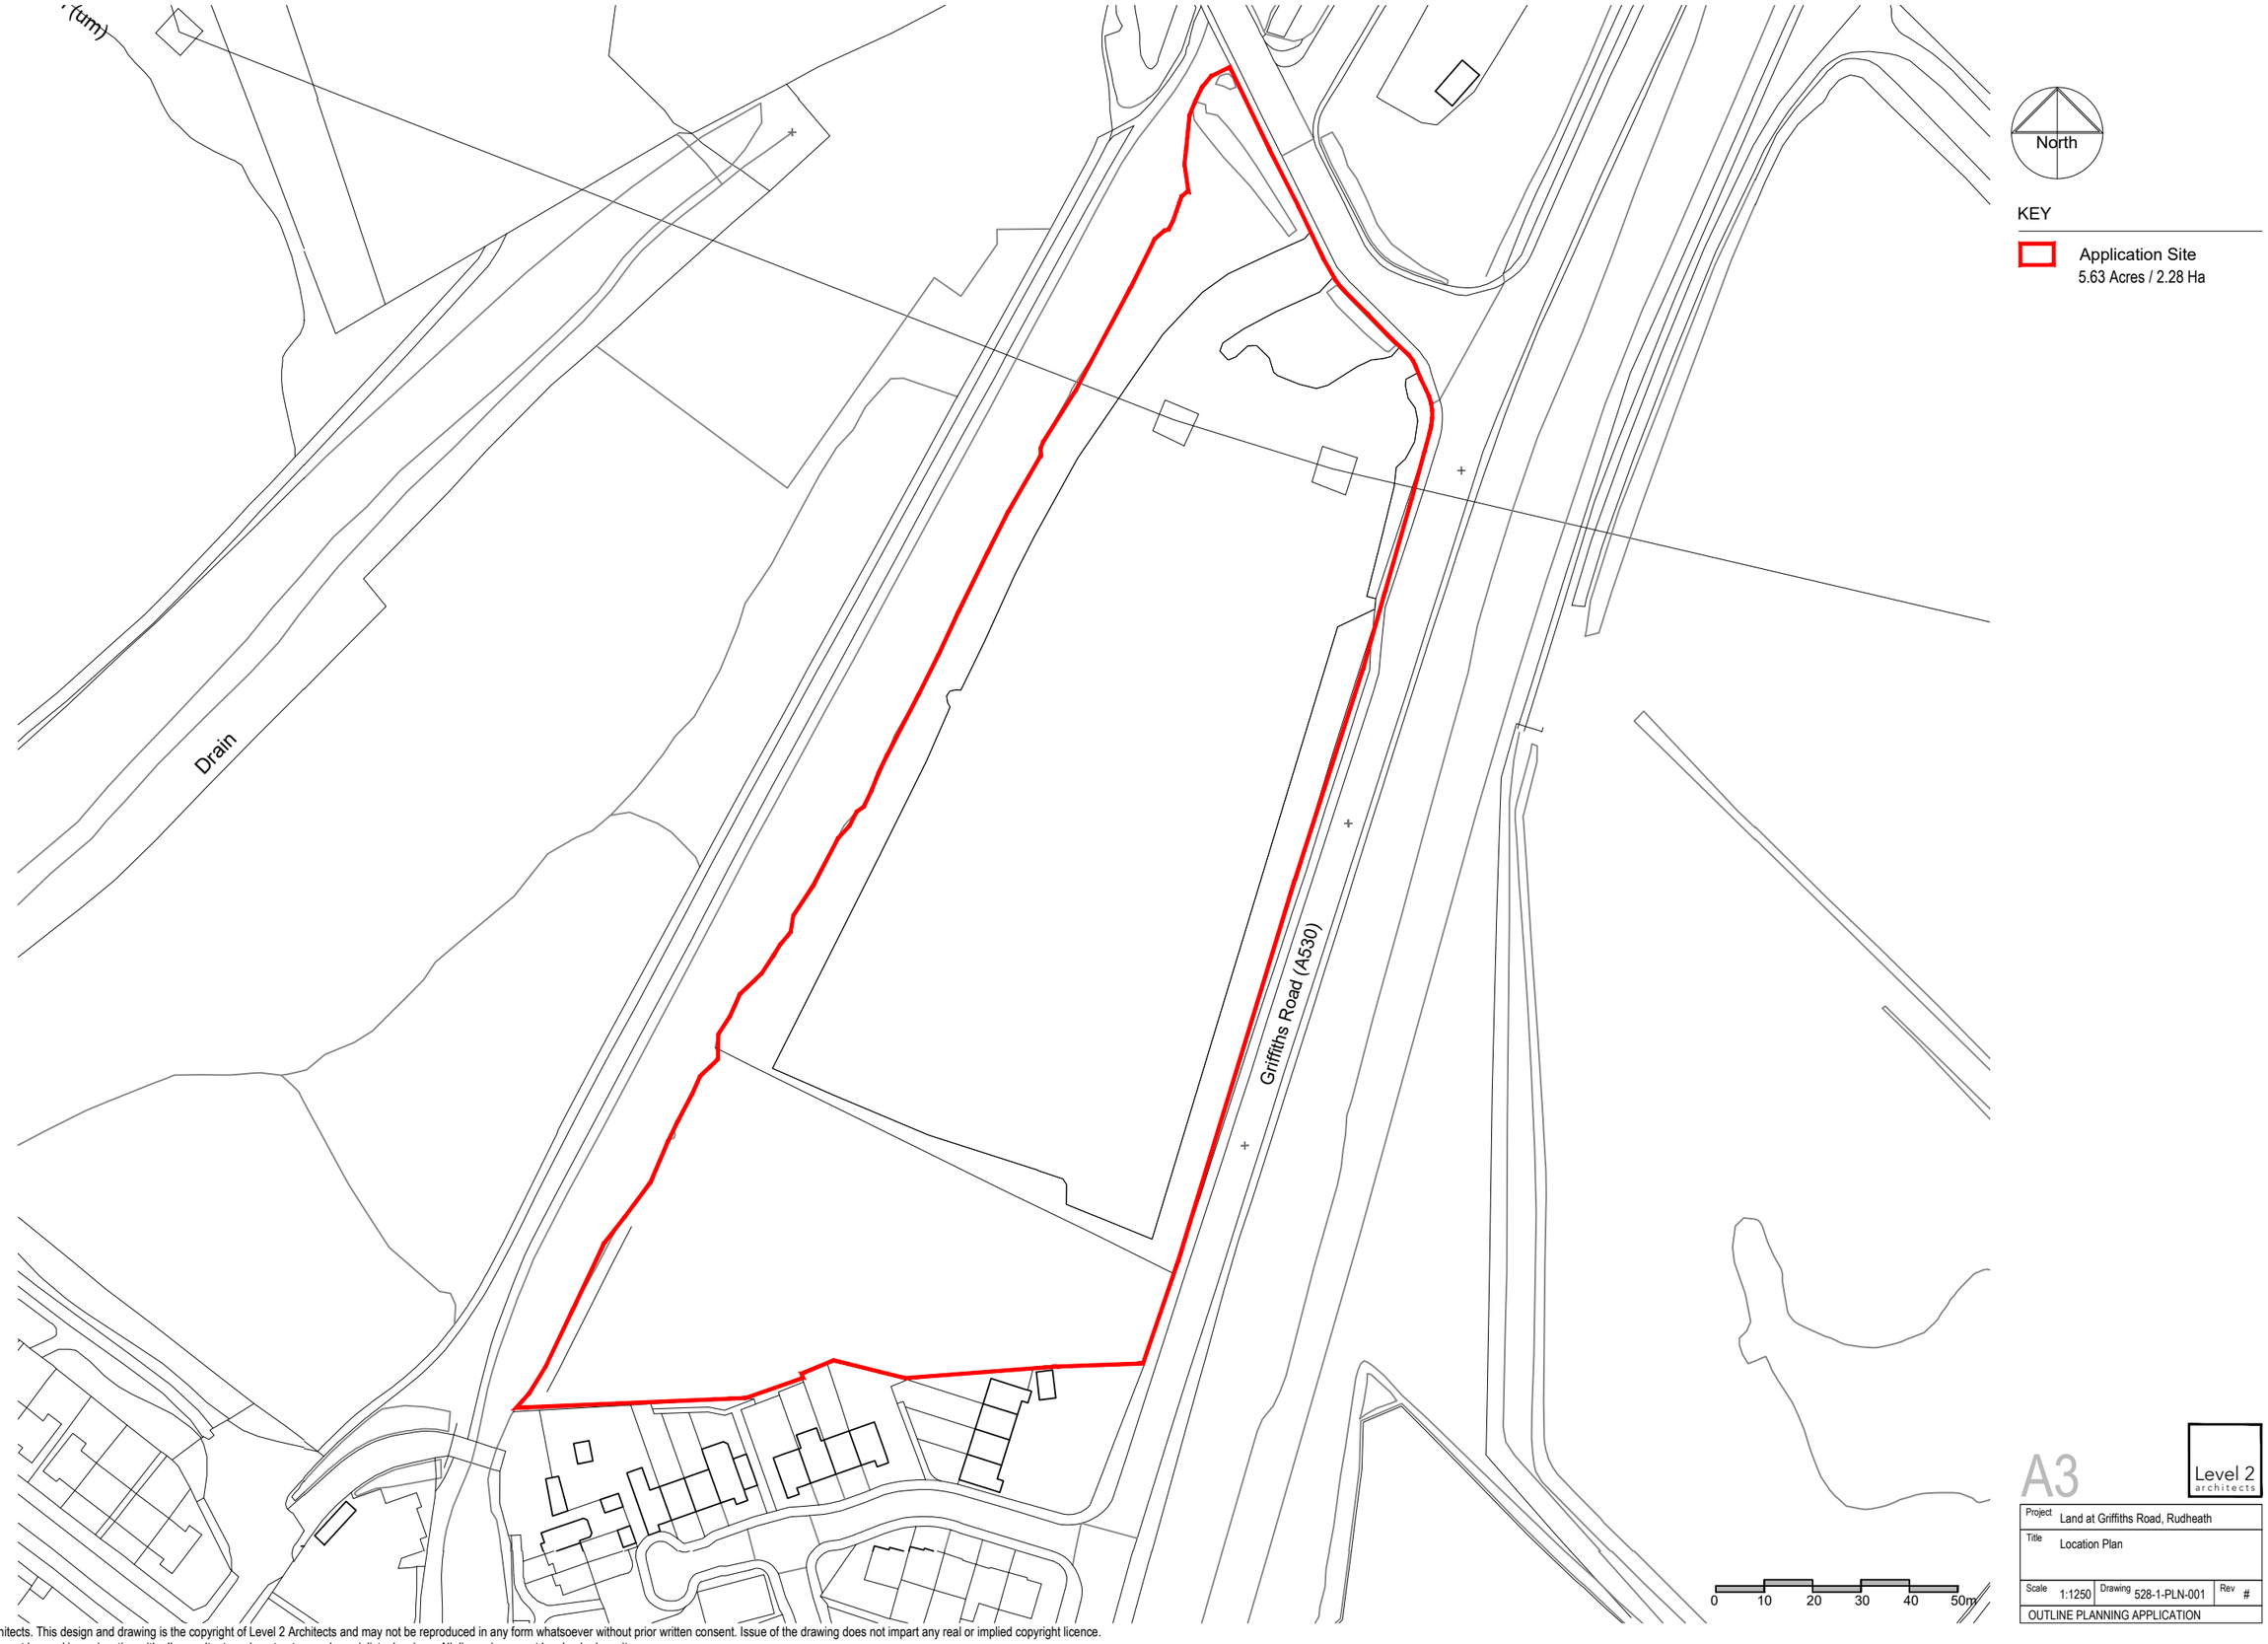


A3

Level 2 architects

Project	Land at Griffiths Road, Rudheath
Title	Location Plan
Scale	1:1250
Drawing	528-1-PLN-001
Rev	#
OUTLINE PLANNING APPLICATION	

©Level 2 Architects. This design and drawing is the copyright of Level 2 Architects and may not be reproduced in any form whatsoever without prior written consent. Issue of the drawing does not impart any real or implied copyright licence.
This drawing must be read in conjunction with all consultants, subcontractors and specialists drawings. All dimensions must be checked on site.